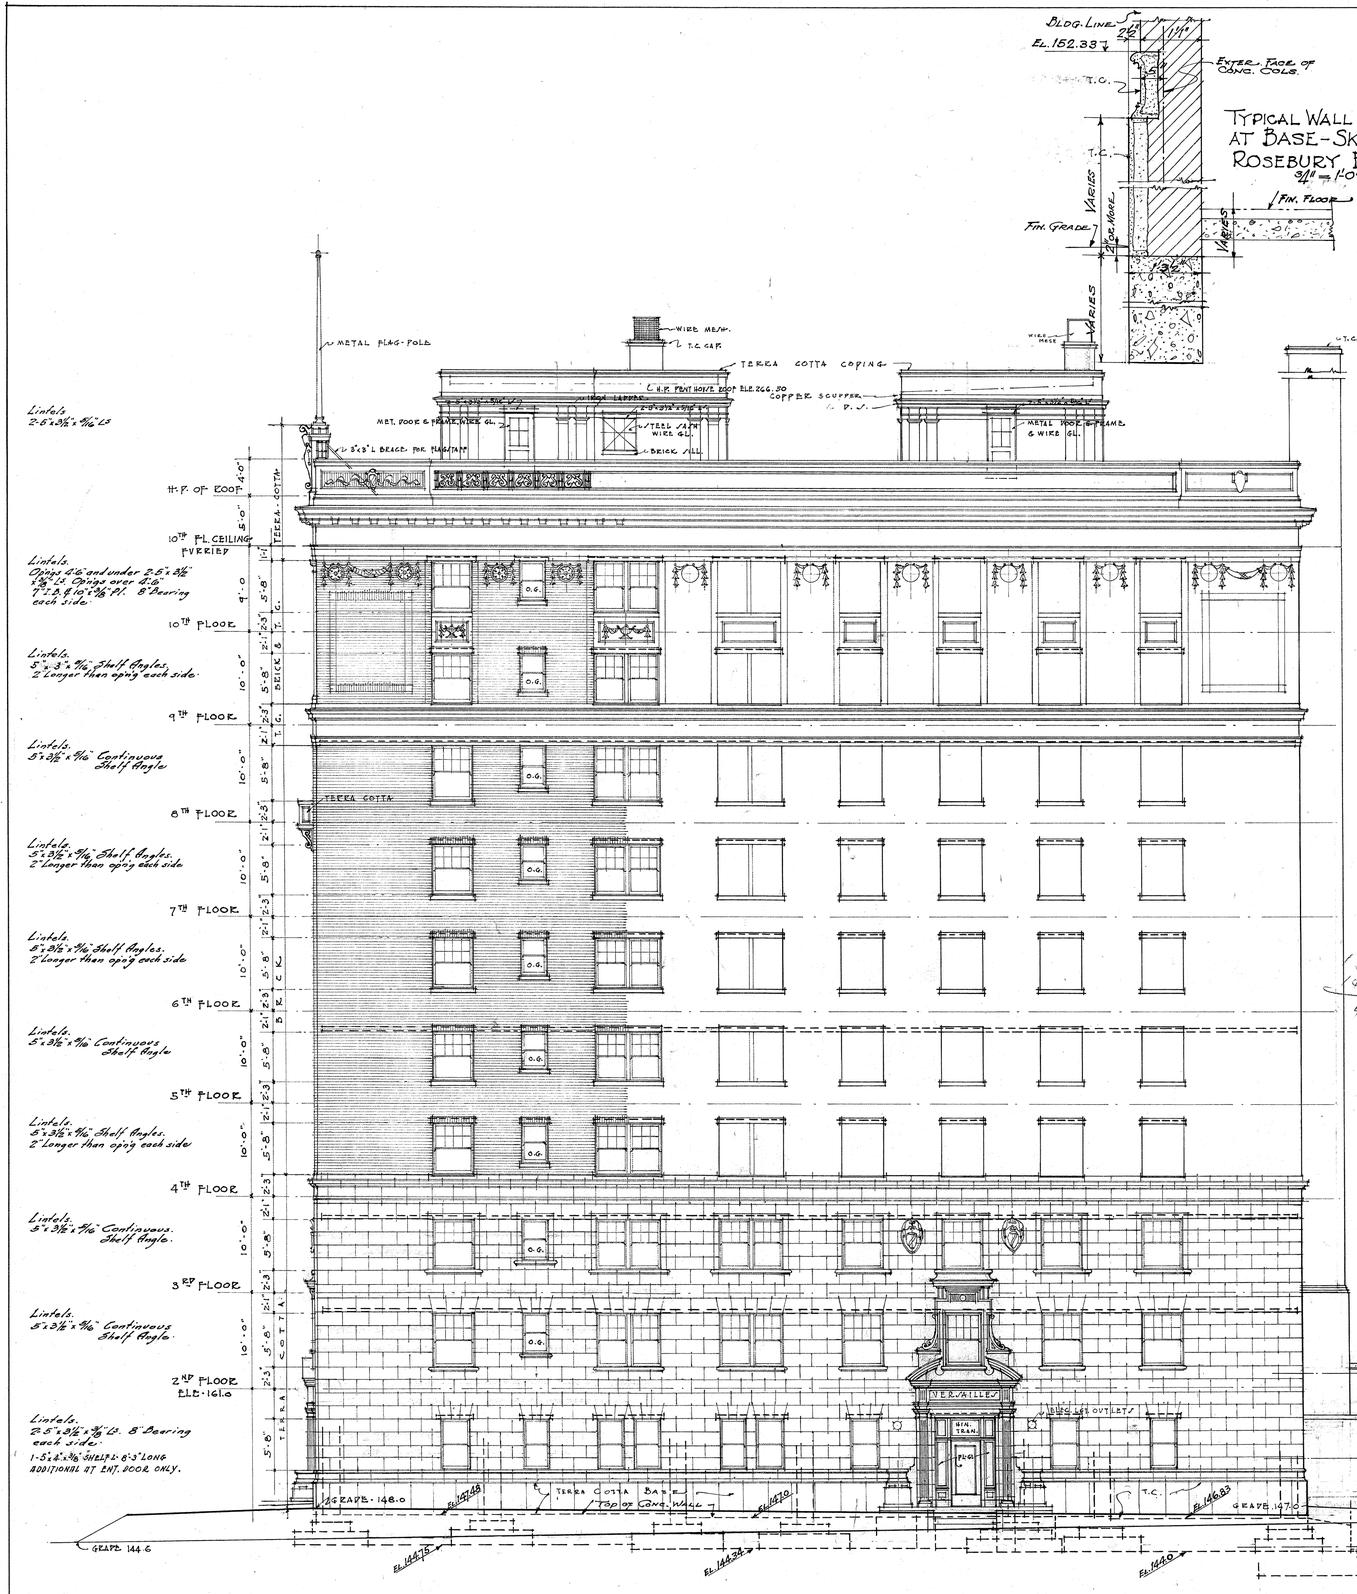

ROSEBURY AVE. · NORTH · ELEVATION

· SCALE · 1/8" = 1'-0" ·

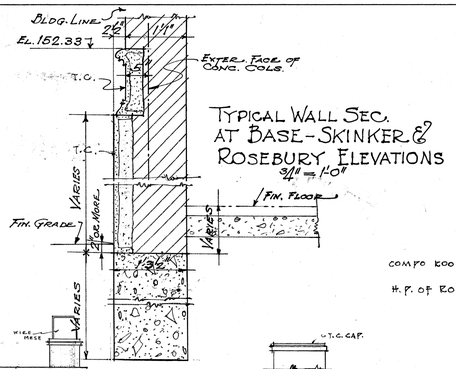

TYPICAL WALL SEC. AT BASE-SKINKER & ROSEBURY ELEVATIONS

3/4" = 1'-0"

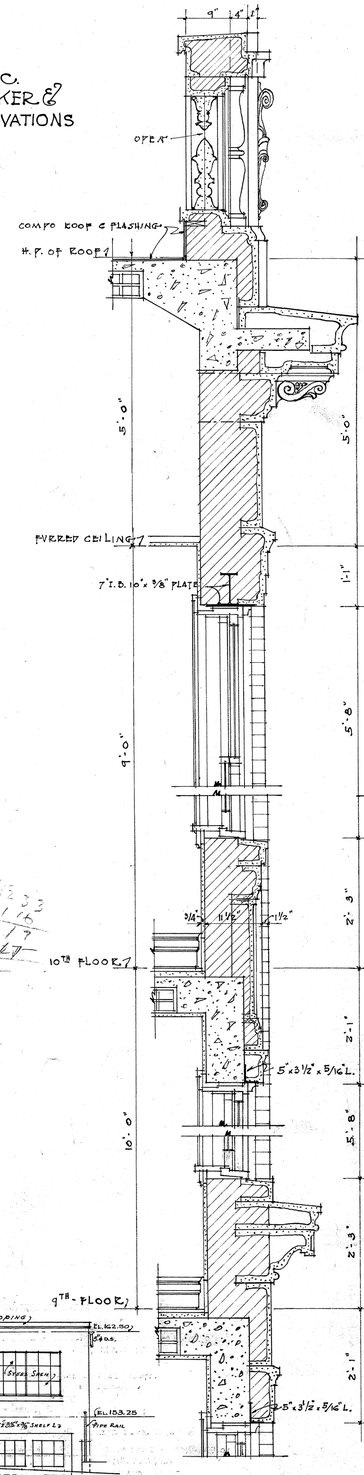

SECTION

· 3/4" SCALE DETAIL · OF UPPER STORIES ·

ELEVATION

NOTE: All figures & memoranda to be checked by Contractor and errors referred to Architect for correction.

NOTES.

REPEAT ALL OPENINGS & ORNAMENT.
ALL OPENINGS TO HAVE T.C. SILLS. WOOD FRAMES & SASH GLAZED WITH PLATE GLASS, UNLESS OTHERWISE NOTED.
WINDOWS MARKED O.G. TO HAVE OBSCURE GLASS IN LOWER SASH.

THE VERSAILLES APARTMENTS
FOR
THE VERSAILLES BUILDING CO.
S.W. COR. SKINKER & ROSEBURY AVES.
SAINT LOUIS.

PRESTON J. BRADSHAW
ARCHITECT
INTERNATIONAL LIFE BLDG. ST. LOUIS MO.

JOB. NO. 428
DATE APR. 12-26
REVISED
SHEET NO. 5