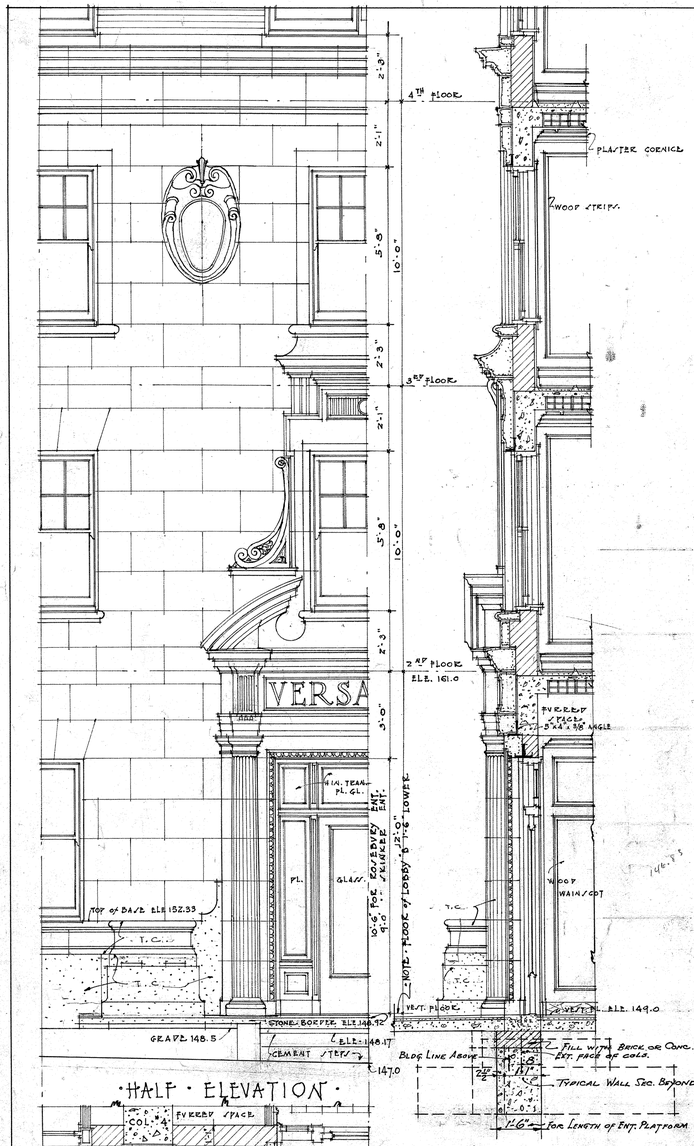

·HALF·ELEVATION·

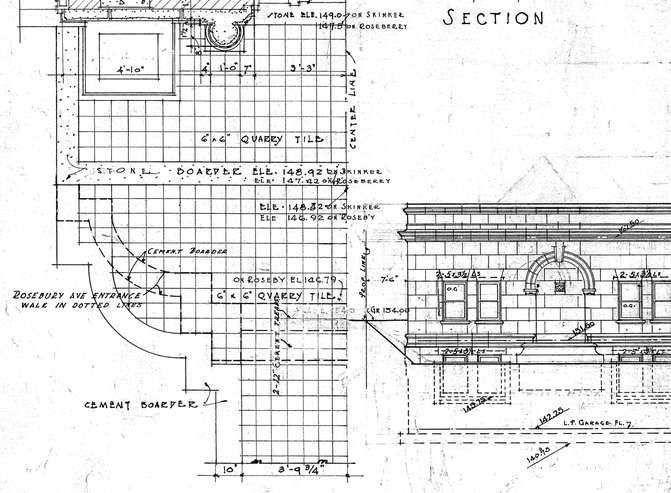

·HALF·PLAN·

·3/8"·SCALE·DETAIL·OF·ENTRANCE·
·SKINKER·BOUL·&·ROSEBURY·AVE·

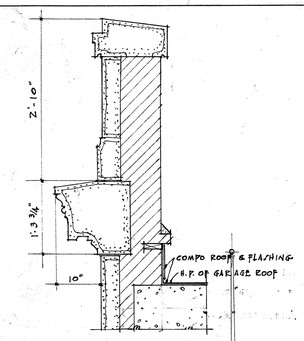

·SECT·THRV·PARAPET·ABOVE·FOUNTAIN·

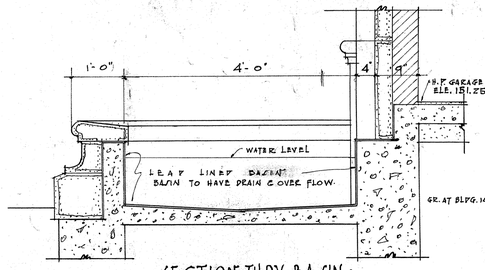

·SECTION·THRV·BASIN·

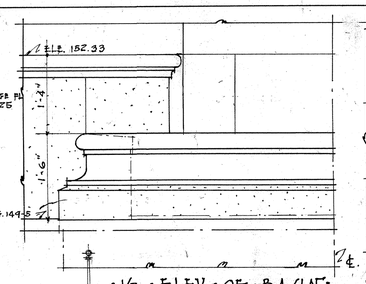

·1/2·ELEV·OF·BASIN·

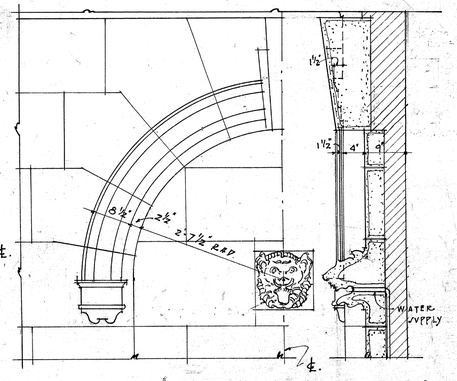

·1/2·ELEVATION·SECTION·
·OF UPPER PART OF FOUNTAIN·

·3/4"·S/C·DET·of·FOUNTAIN·&·PARAPIT·ABOVE·

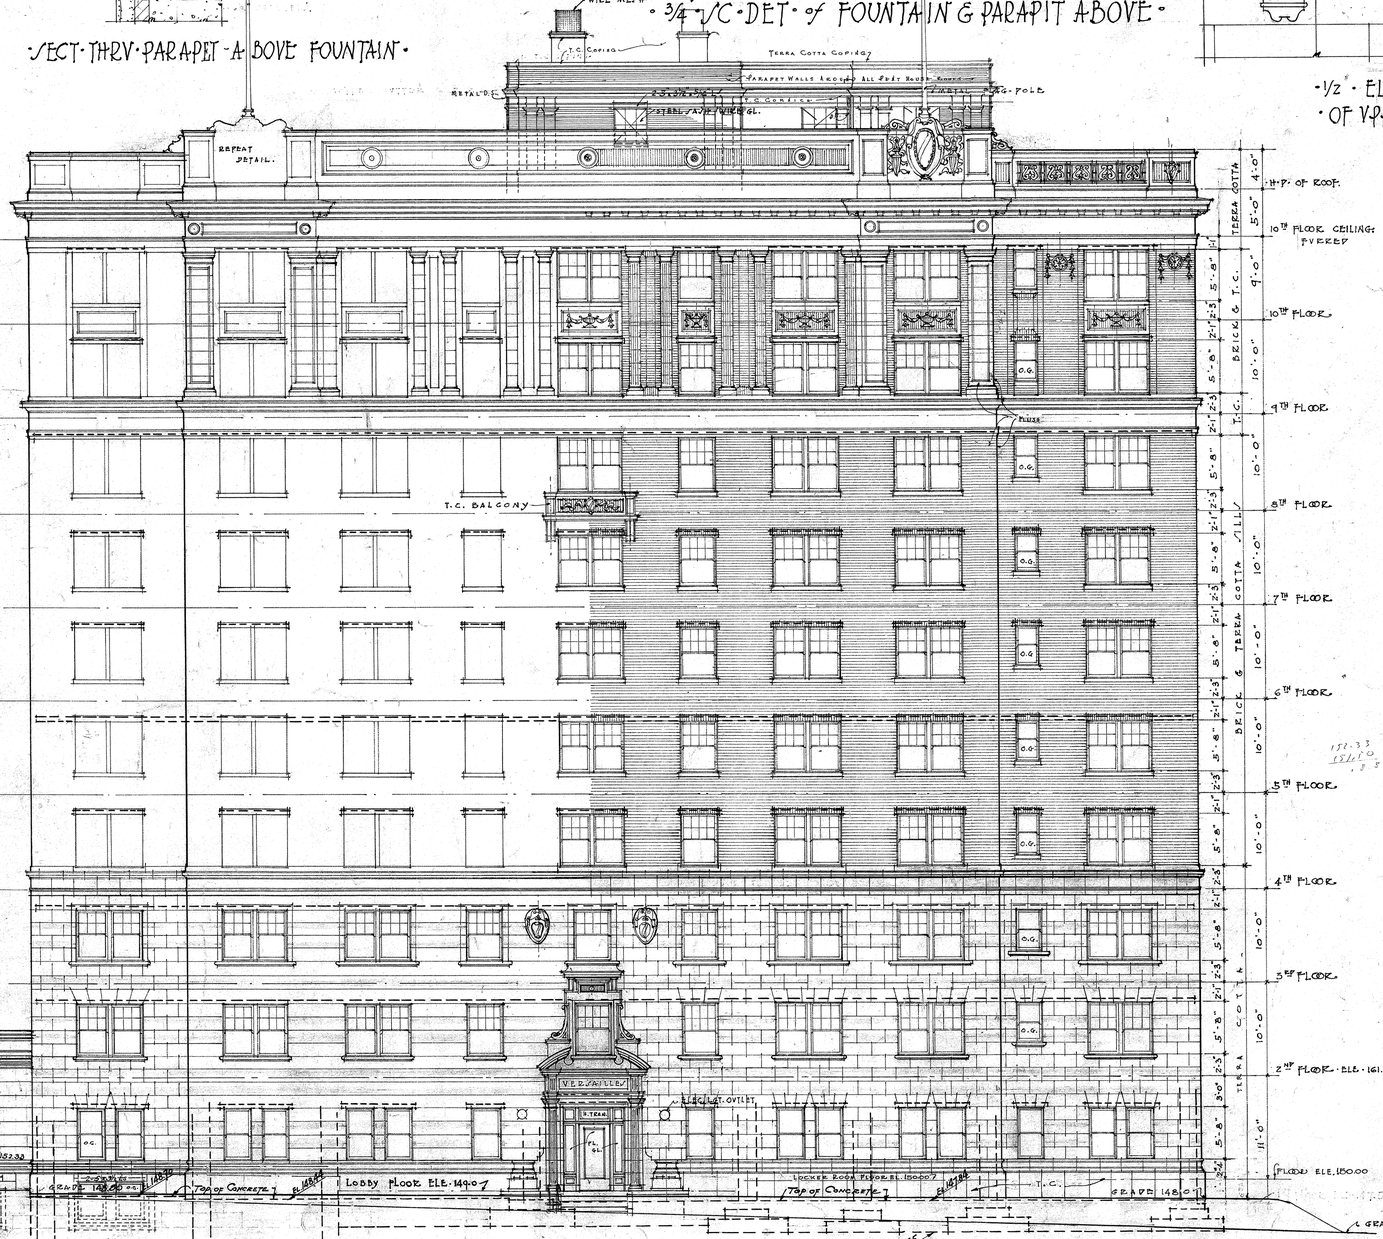

·SKINKER BLVD··EAST··ELEVATION·

·SCALE·1/8"=1'-0"·

NOTE: All figures & memoranda to be checked by Contractor and errors referred to Architect for correction.

·NOTES·
REPEAT ALL OPENINGS & ORNAMENT.
ALL OPENINGS TO HAVE T.C. SILLS, WOOD FRAMES & SASH, GLAZED WITH PLATE GLASS, UNLESS OTHERWISE NOTED.
WINDOWS MARKED O.G. TO HAVE OBSCURE.

·THE·VERSAILLES·APARTMENTS·
·FOR·
THE VERSAILLES BUILDING Co.
·S.W.·COR.·SKINKER·&·ROSEBURY·AVES·
·SAINT·LOUIS· ·MISSOURI·

·PRESTON·J·BRADSHAW·
ARCHITECT·
NATIONAL LIFE BLDG ST. LOUIS MO.

JOB NO.	428
DATE	APR. 12-26
REVISED	9-30-27
	11-5-27
SHEET NO.	4